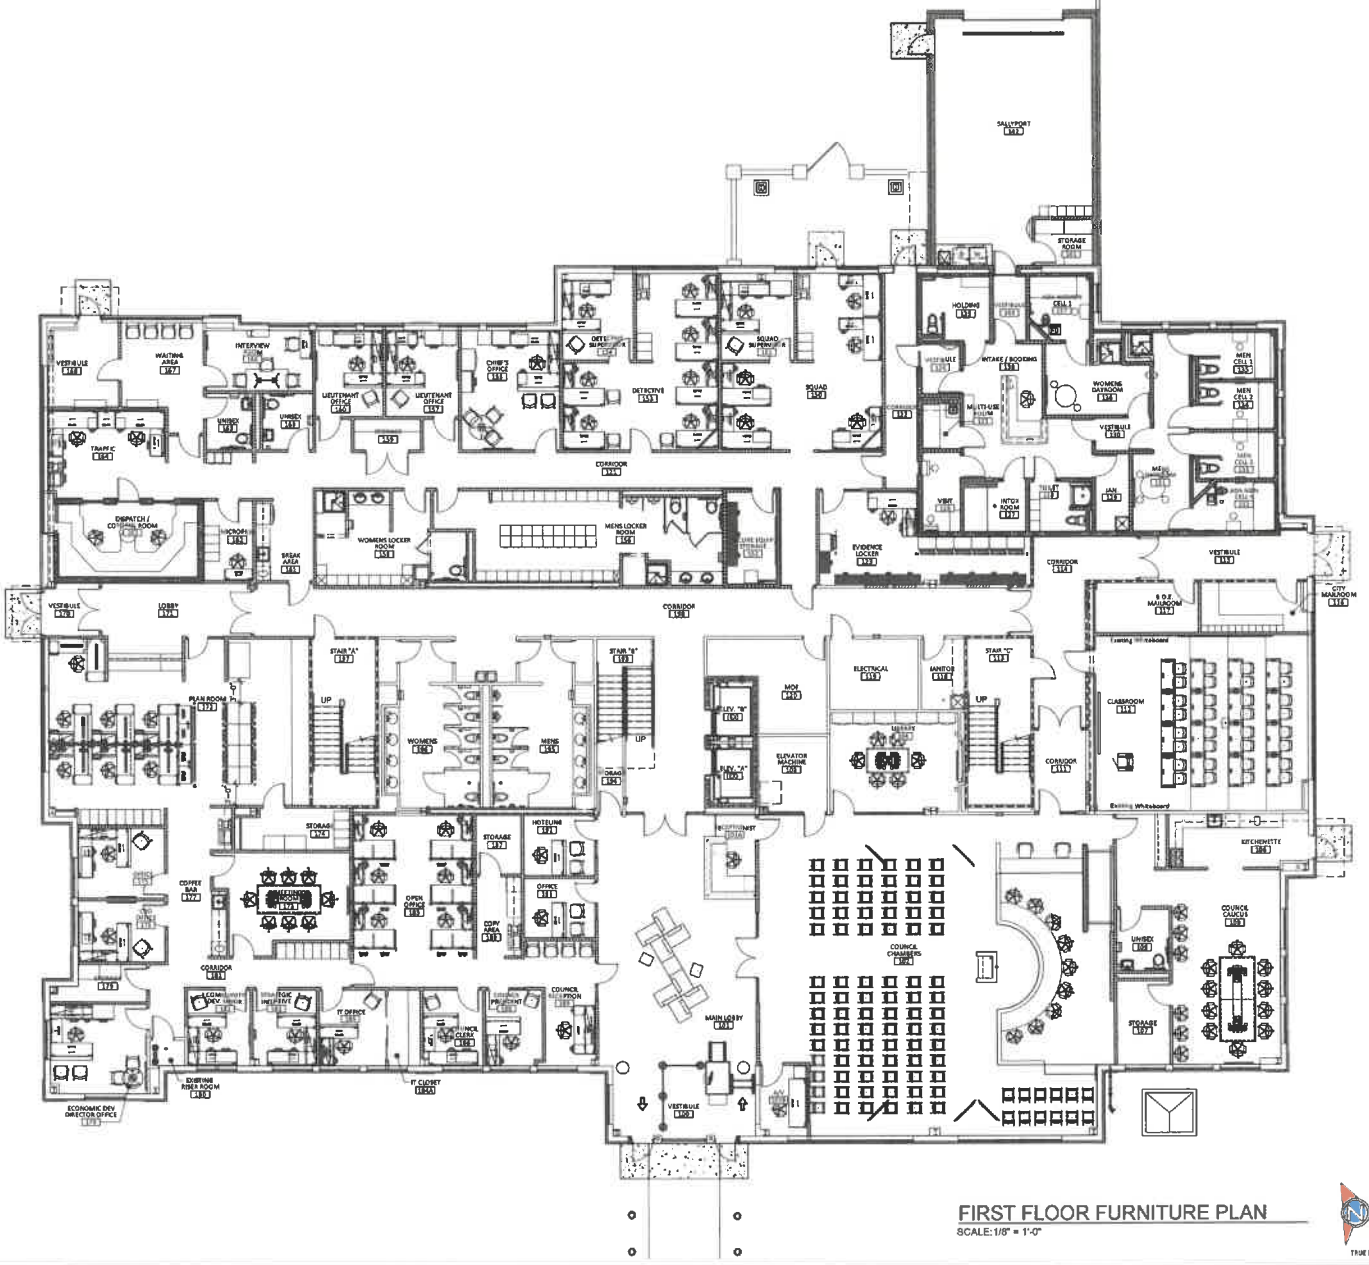

FIRST FLOOR FURNITURE PLAN

SCALE: 1/8" = 1'-0"

TRUE NORTH REF. NORTH

12-30-19

GEIS Architects, L.L.C.
10020 Aurora-Hudson Rd
Streetsboro, Ohio 44241
PH: (330) 528-3500
FX: (330) 528-0006
www.geisco.net

Drawn By

Checked By

Project Number 19-00-296

NOTICE

THIS ARCHITECTURAL AND ENGINEERING DRAWING IS GIVEN IN CONFIDENCE AND USE OR DISSEMINATION MAY BE MADE WITHOUT PRIOR WRITTEN CONSENT OF THE ARCHITECT. ALL RIGHTS ARE HEREBY SPECIFICALLY RESERVED ©GEIS CONSTRUCTION

REVISIONS REFLECTED IN THESE DRAWINGS INVOLVE CHANGES TO CONTRACT PRICE (PREVIOUSLY PROVIDED). CHANGE ORDERS WILL BE PROVIDED FOR ALL CHANGES. THESE CHANGES ARE NOT IN THE BASE BID

DATES AND REVISIONS

09-04-2019	DEMOLITION PERMIT
09-18-2019	REVISION #1
10-04-2019	PERMIT SET
11-08-2019	ODRC SUBMISSION
11-27-2019	ADJUDICATION RESPONSE
1 12-13-2019	PROGRESS SET
2 01-06-2020	ODRC RE-SUBMISSION
01-20-2020	PLUMBING UPDATE
3 02-07-2020	PROGRESS SET
01-24-2020	ODRC RE-SUBMISSION
02-18-2020	CONSTRUCTION REVS
3 03-13-2020	CONSTRUCTION REVS
03-27-2020	CONSTRUCTION REVS
4 04-27-2020	CONSTRUCTION REVS
05-15-2020	CONSTRUCTION REVS

GEIS COMPANIES
10020 Aurora-Hudson Rd
Streetsboro, Ohio 44241
PH: (330) 528-3500
FX: (330) 528-0006
www.geisco.net

WARRENSVILLE HEIGHTS CITY OFFICES

4743 RICHMOND ROAD
WARRENSVILLE HEIGHTS, OHIO

FIRST FLOOR FURNITURE PLAN

DRAWING NO:

Q-110

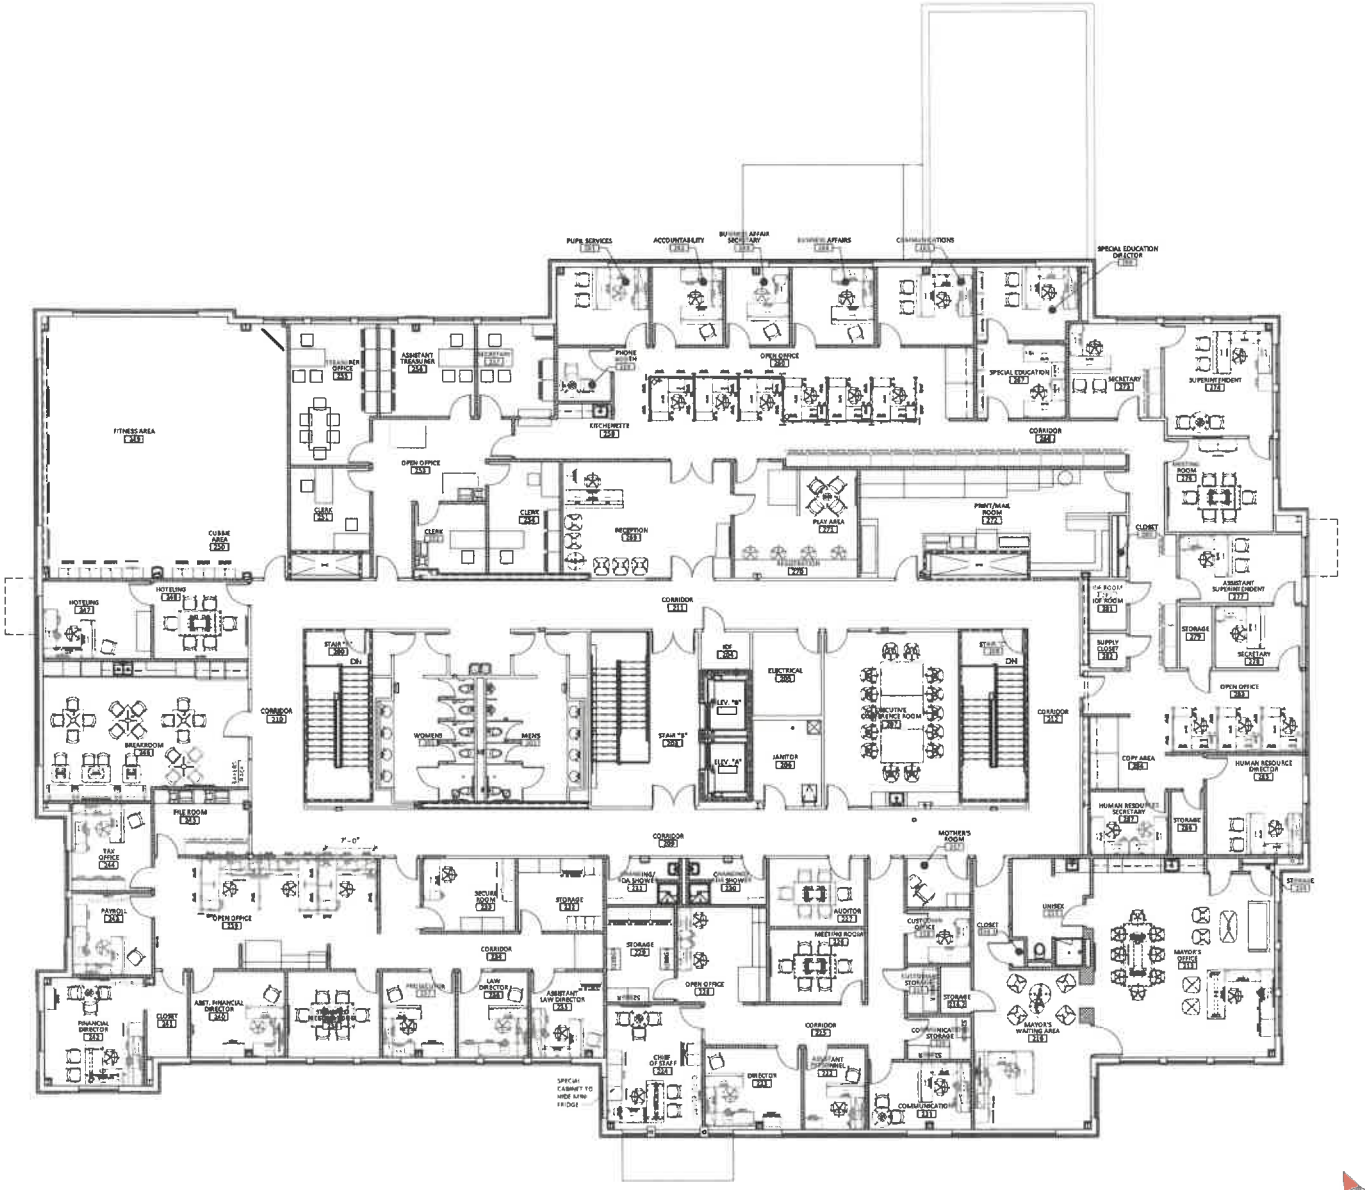

SECOND FLOOR FURNITURE PLAN

SCALE: 1/8" = 1'-0"

TRUE NORTH REF. NORTH

12-20-19

Architects, L.L.C.
10020 Aurora-Hudson Rd
Streetsboro, Ohio 44241
PH: (330) 528-3500
FX: (330) 528-0008
www.geisco.net

Drawn By

Checked By

Project Number 19-00-

NOTICE

THIS ARCHITECTURAL AND ENGINEERING DRAWING IS ISSUED IN CONFIDENCE AND IS NOT TO BE REPRODUCED, LOANED OR DISCLOSED WITHOUT PRIOR WRITTEN CONSENT OF THE ARCHITECT. ALL RIGHTS ARE HEREBY SPECIFICALLY RESERVED GEIS CONSTRUCTION

REVISIONS REFLECTED IN THESE DRAWINGS ARE CONSIDERED TO CONTRACT PRICE UNLESS OTHERWISE PROVIDED. CHANGE ORDERS WILL BE PROVIDED FOR ALL CHANGES. THESE CHANGES ARE NOT IN THE BASE BID

DATES AND REVISIONS

09-04-2019	DEMOLITION PERMIT
09-18-2019	REVISION #1
10-04-2019	PERMIT SET
11-08-2019	ODRC SUBMISSION
11-27-2019	ADJUDICATION RESPONSE
12-13-2019	PROGRESS SET
01-08-2020	ODRC RE-SUBMISSION
01-20-2020	PLUMBING UPDATE
02-07-2020	PROGRESS SET
01-24-2020	ODRC RE-SUBMISSION
02-18-2020	CONSTRUCTION REVS
03-13-2020	CONSTRUCTION REVS
03-27-2020	CONSTRUCTION REVS
04-27-2020	CONSTRUCTION REVS
05-15-2020	CONSTRUCTION REVS

GEIS COMPANIES
10020 Aurora-Hudson Rd
Streetsboro, Ohio 44241
PH: (330) 528-3500
FX: (330) 528-0008
www.geisco.net

WARRENSVILLE HEIGHTS CITY OFFICES

4743 RICHMOND ROAD
WARRENSVILLE HEIGHTS, OHIO

SECOND FLOOR FURNITURE PLAN

DRAWING NO:

Q-120